FilmL.A., Inc.
6255 W Sunset Blvd, 12th Floor
Hollywood, CA 90028
t: (213)977-8600 - f: (213)977-8601
www.filmla.com

## Summary Information

**Permit No:** F00138824-F **Type of Permit:** FILMING **Release Date:** 07/20/2018

**Production Company** BOSS FILM PRODUCTIONS MAGNUM OPUS

**Insured Company Name** BOSS FILM PRODUCTIONS MAGNUM OPUS

Contact Phone No. 1 323- 997-4710
Contact Phone No. 2
Fax 323-997-4714
Address 7039 W. SUNSET BLVD
LOS ANGELES, California 90028

**Production Title** MAGNUM OPUS

**Type of Production** Feature

**Producer** GEORGIA KACANDES

**Director** QUENTIN TARANTINO

**1st AD** WILLIAM CLARK

**Production Manager** NATHAN KELLY

**FilmL.A. Coordinator** Tara Kramer

**Location Manager** RICK SCHULER / STEVE MAPEL
Primary Phone Mobile - 213-718-0087
Secondary Phone Mobile - 818-281-4733

**Location Assistant** Daniel Alvarez
Primary Phone Mobile - 5625729231
Secondary Phone

## Fees

| | |
|---|---|
| Posting 300 | $483.00 |
| Posting 600 | $138.00 |
| Posting 900 | $621.00 |
| Posting 1200 | $276.00 |
| Posting 1500 | $345.00 |
| Posting Max | $1,173.00 |
| Notification Charge | $674.00 |
| LA CITY LANE AND STREET CLOSURE FEE | $312.00 |
| LA CITY DOT SIGN REMOVALS AND ENGINEERS | $1,204.00 |
| FILMLA NON-REFUNDABLE FILM PERMIT RIDER FEE | $109.00 |
| LA CITY FIRE SAFETY OFFICER | $2,380.00 |

**Total Permit Fee** $7,715.00

**Number of Locations** 1

NOT A PERMIT

FilmL.A., Inc.
6255 W Sunset Blvd, 12th Floor
Hollywood, CA 90028
t: (213)977-8600 - f: (213)977-8601
www.filmla.com

## Summary Information — Location



| | | | |
|---|---|---|---|
| **Permit Number** | F00138824-F | **Location Manager** | RICK SCHULER / STEVE MAPEL |
| **Production Company** | BOSS FILM PRODUCTIONS MAGNUM O... | Primary Phone | Mobile - 213-718-0087 |
| **Insured Company** | BOSS FILM PRODUCTIONS MAGNUM O... | Secondary Phone | Mobile - 818-281-4733 |
| **Production Title** | MAGNUM OPUS | | |

**Location Address** Hollywood Blvd., Highland Ave - Schrader Blvd, Los Angeles, CA, 90028

**Location Type** Street

**Prep Dates** 7/14/2018 - 7/22/2018 07:00 - 19:00 9 days

**Film Dates** 7/23/2018 - 7/24/2018 14:00 - 03:00 2 days

**Strike Dates** 7/25/2018 - 7/31/2018 00:00 - 00:00

**Open or Closed to the Public** Open

**Generic Conditions**

*Certain service and personnel fees required by jurisdictional agencies are not collected by FilmL.A. Any such fees must be paid directly to the appropriate agency, and a separate invoice will be provided to the permittee.
*LAFD UFSO: Company must contact FilmL.A. for extension of the Uniformed Fire Safety Officers' hours. During normal business hours, UFSO must also inform the LAFD Film desk of the extension.
Community Survey Obtained
Must Maintain 5' Clearance on Sidewalks/Walkways
Must maintain local/emergency access
No cast or crew parking on area streets
No interference with merchant activity.
Number of uniformed officers listed on the permit is a minimum requirement. Permittee remains responsible for deploying a sufficient number of uniformed officers to provide traffic and crowd control to ensure the safety of the film crew and the public.
Traffic control must be done in accordance w/MUTCD
Traffic Officers Required
Uniformed officers shall have a copy of the film permit in their possession and are required to confirm that all traffic control signage devices are in place.

**Please see attached documents**

Cherokee Ave (closure) btwn Selma Ave to Yucca St - Magnum Opus (Rev 1).pdf
U26823 (1).pdf
Hollywood Bl (Closure) btw Highland to Schrader - ONCE UPON A TIME IN HO....pdf

**Equipment on Location**

| Type | Quantity |
|---|---|
| 5 or 10 ton trucks | 5 |
| Cast/Crew | 100 |

**Personnel on Location**

| Type | Quantity |
|---|---|
| Cast | 5 |
| Crew | 150 |

NOT A PERMIT

FilmL.A., Inc.
6255 W Sunset Blvd, 12th Floor
Hollywood, CA 90028
t: (213)977-8600 - f: (213)977-8601
www.filmla.com

## Summary Information — Location



| | | | |
|---|---|---|---|
| **Permit Number** | F00138824-F | **Location Manager** | RICK SCHULER / STEVE MAPEL |
| **Production Company** | BOSS FILM PRODUCTIONS MAGNUM O... | Primary Phone | Mobile - 213-718-0087 |
| **Insured Company** | BOSS FILM PRODUCTIONS MAGNUM O... | Secondary Phone | Mobile - 818-281-4733 |
| **Production Title** | MAGNUM OPUS | | |

| | |
|---|---|
| vehicles | |
| Catering Truck | 1 |
| Cube Trucks | 5 |
| Generator | 2 |
| Honey Wagons | 1 |
| Picture vehicles | 5 |
| Portable restrooms | 2 |
| Stakebed Trucks | 5 |
| Vans | 5 |

| | |
|---|---|
| Extras | 100 |
| LA City UFSO assigned | 42944 |
| Off-Duty/Retired LAPD Officer(s) | 9 |

**Filming Activities** Atmospheric Smoke Effects; Car-to-Car; Drive by; Drive ups & away; Driving shots; Equipment on sidewalk, in curb lane & across street; Extended run, holding intersections; Exterior Dialogue; Exterior establishing shots; Intermittent traffic control - 2 minutes standard; TALENT IN PERIOD CLOTHING SMOKING CIGARETTES;

**Special Effects:**

| Type | No. Times Per Day | No. Takes Per Take |
|---|---|---|

Description of F/X Scene: TALENT IN PERIOD CLOTHING SMOKING CIGARETTES
(1) 36" FLAME BAR.
(1) 5 GALLON PROPANE TANK.

**Jurisdiction** **Political:** Los Angeles City - Council District 13 **Police:** Los Angeles Police Department **Fire:** Los Angeles City

**Approvals**

| | |
|---|---|
| LOS ANGELES CITY DEPARTMENT OF TRANSPORTATION - CLOSURES | Jennifer Morelos |
| LOS ANGELES CITY DEPARTMENT OF TRANSPORTATION - SIGN & METER REMOVAL | Karina Chaki |
| LOS ANGELES CITY POLICE DEPARTMENT | Melissa Hernandez |
| LOS ANGELES CITY FIRE DEPARTMENT - FILM UNIT | Vincent Owens |
| LOS ANGELES CITY DEPARTMENT OF PUBLIC WORKS-COMMISSIONER | Kevin James |

**Coordinator Note** UFSO REQUIRED:
7/23, 1400 - 7/24, 0300 HRS.
7/24, 1400 - 7/25, 0300 HRS.

NOT A PERMIT

FilmL.A., Inc.
6255 W Sunset Blvd, 12th Floor
Hollywood, CA 90028
t: (213)977-8600 - f: (213)977-8601
www.filmla.com

## Summary Information — Location



| | | | |
|---|---|---|---|
| **Permit Number** | F00138824-F | **Location Manager** | RICK SCHULER / STEVE MAPEL |
| **Production Company** | BOSS FILM PRODUCTIONS MAGNUM O... | Primary Phone | Mobile - 213-718-0087 |
| **Insured Company** | BOSS FILM PRODUCTIONS MAGNUM O... | Secondary Phone | Mobile - 818-281-4733 |
| **Production Title** | MAGNUM OPUS | | |

**Parking**

**Base Camp**
Location Type : 1634 N Las Palmas Ave, Los Angeles, CA, 90028
Other Location

**Crew Parking**
Location Type : 6360 W Sunset Blvd, Los Angeles, CA, 90028
Other Location

**Posting "No Parking" signs** B/S OF N LAS PALMAS, HOLLYWOOD BLVD - YUCCA ST (ANYTIME)
B/S OF N LAS PALMAS, HOLLYWOOD BLVD - SELMA AVE (ANYTIME)
B/S OF CHEROKEE AVE, YUCCA ST - SELMA AVE AVE

**Approximate Footage** more than 1800 **Log Number** 207805

**Date(s)** 7/23/2018 to 7/24/2018 **Time(s)** 00:00 to 00:00

**Posting "No Parking" signs** B/S OF HOLLYWOOD BLVD., CHEROKEE AVE - N LAS PALMAS (ANYTIME)

**Approximate Footage** 901 - 1200 **Log Number** 208127

**Date(s)** 7/12/2018 to 7/26/2018 **Time(s)** 00:00 to 00:00

**Posting "No Parking" signs** W/S CHEROKEE AVE, HOLLYWOOD BLVD - SELMA AVE

**Approximate Footage** 601 - 900 **Log Number** 208128

**Date(s)** 7/12/2018 to 7/26/2018 **Time(s)** 00:00 to 00:00

**Posting "No Parking" signs** W/S LAS PALMAS, HOLLYWOOD - SELMA

**Approximate Footage** 601 - 900 **Log Number** 208129

**Date(s)** 7/12/2018 to 7/26/2018 **Time(s)** 00:00 to 00:00

**Posting "No Parking" signs** E/S OF N LAS PALMAS 75 FEET IN FRONT OF 1638 N LAS PALMAS (BASE CAMP CLEARANCE)

**Approximate Footage** 0 - 300 **Log Number** 208234

NOT A PERMIT

FilmL.A., Inc.
6255 W Sunset Blvd, 12th Floor
Hollywood, CA 90028
t: (213)977-8600 - f: (213)977-8601
www.filmla.com

## Summary Information — Location



| | | | |
|---|---|---|---|
| **Permit Number** | F00138824-F | **Location Manager** | RICK SCHULER / STEVE MAPEL |
| **Production Company** | BOSS FILM PRODUCTIONS MAGNUM O... | Primary Phone | Mobile - 213-718-0087 |
| **Insured Company** | BOSS FILM PRODUCTIONS MAGNUM O... | Secondary Phone | Mobile - 818-281-4733 |
| **Production Title** | MAGNUM OPUS | | |

**Date(s)** 7/13/2018 to 7/14/2018 **Time(s)** 00:00 to 00:00

**Posting "No Parking" signs** E/S OF N LAS PALMAS 75 FEET IN FRONT OF 1638 N LAS PALMAS (BASE CAMP CLEARANCE)

**Approximate Footage** 0 - 300 **Log Number** 208466

**Date(s)** 7/16/2018 to 7/20/2018 **Time(s)** 00:00 to 00:00

**Posting "No Parking" signs** E/S OF CHEROKEE AVE, FROM YUCCA ST TO SELMA AVE

**Approximate Footage** 1201 - 1500 **Log Number** 208467

**Date(s)** 7/16/2018 to 7/20/2018 **Time(s)** 00:00 to 00:00

**Posting "No Parking" signs** E/S LAS PALMAS AVE, HOLLYWOOD BLVD TO YUCCA ST (ANYTIME)

**Approximate Footage** 301 - 600 **Log Number** 208468

**Date(s)** 7/15/2018 to 7/26/2018 **Time(s)** 00:00 to 00:00

**Posting "No Parking" signs** W/S OF IVAR AVE, FROM SUNSET BLVD SOUTH 200 FEET (FOR SHUTTLE VANS FOR CREW PARKING AT ARC LIGHT)

**Approximate Footage** 0 - 300 **Log Number** 208469

**Date(s)** 7/16/2018 to 7/20/2018 **Time(s)** 00:00 to 00:00

**Posting "No Parking" signs** W/S OF IVAR BLVD, FROM SUNSET BLVD SOUTH 200 FEET (FOR SHUTTLE VANS FOR CREW PARKING AT ARC LIGHT)

**Approximate Footage** 0 - 300 **Log Number** 208470

**Date(s)** 7/23/2018 to 7/25/2018 **Time(s)** 00:00 to 00:00

**Posting "No Parking" signs** W/S OF CASSIL PL, SUNSET BLVD - SELMA AVE (ANYTIME)
RIGGING TRUCKS

NO PERMIT

FilmL.A., Inc.
6255 W Sunset Blvd, 12th Floor
Hollywood, CA 90028
t: (213)977-8600 - f: (213)977-8601
www.filmla.com

## Summary Information — Location



**Permit Number** F00138824-F
**Production Company** BOSS FILM PRODUCTIONS MAGNUM O...
**Insured Company** BOSS FILM PRODUCTIONS MAGNUM O...
**Production Title** MAGNUM OPUS

**Location Manager** RICK SCHULER / STEVE MAPEL
Primary Phone Mobile - 213-718-0087
Secondary Phone Mobile - 818-281-4733

**Approximate Footage** 601 - 900 **Log Number** 209121

**Date(s)** 7/23/2018 to 7/24/2018 **Time(s)** 00:00 to 00:00

**Posting "No Parking" signs** N/S OF HOLLYWOOD BLVD, 100 FEET IN FRONT OF 5951 HOLLYWOOD BLVD (ANYTIME)
(UNLOADING PICTURE VEHICLES)

**Approximate Footage** 0 - 300 **Log Number** 209123

**Date(s)** 7/20/2018 to 7/25/2018 **Time(s)** 00:00 to 00:00

**Posting "No Parking" signs** W/S WHITLEY, HOLLYWOOD BLVD - NORTH 100 FEET

**Approximate Footage** 0 - 300 **Log Number** 209334

**Date(s)** 7/23/2018 to 7/24/2018 **Time(s)** 07:00 to 22:00

**Posting "No Parking" signs** W/S OF LAS PALMAS AVE FROM HOLLYWOOD BLVD NORTH 150 FEET (ANYTIME)

**Approximate Footage** 0 - 300 **Log Number** 209406

**Date(s)** 7/23/2018 to 7/24/2018 **Time(s)** 00:00 to 00:00

**Lane / Full Closure** FULL CLOSURE HOLLYWOOD BLVD, HIGHLAND AVE - SCHRADER BLVD
**Approximate Footage** 0 - 300

**Date(s)** 7/23/2018 to 7/23/2018 **Time(s)** 14:00 to 03:00

**Lane / Full Closure** FULL CLOSURE HOLLYWOOD BLVD, HIGHLAND AVE - SCHRADER BLVD
**Approximate Footage** 0 - 300

**Date(s)** 7/24/2018 to 7/24/2018 **Time(s)** 14:00 to 03:00

**Lane / Full Closure** FULL CLOSURE OF CHEROKEE FROM YUCCA TO SELMA

NOT A PERMIT

FilmL.A., Inc.
6255 W Sunset Blvd, 12th Floor
Hollywood, CA 90028
t: (213)977-8600 - f: (213)977-8601
www.filmla.com

## Summary Information — Location



| | | | |
|---|---|---|---|
| **Permit Number** | F00138824-F | **Location Manager** | RICK SCHULER / STEVE MAPEL |
| **Production Company** | BOSS FILM PRODUCTIONS MAGNUM O... | Primary Phone | Mobile - 213-718-0087 |
| **Insured Company** | BOSS FILM PRODUCTIONS MAGNUM O... | Secondary Phone | Mobile - 818-281-4733 |
| **Production Title** | MAGNUM OPUS | | |

**Approximate Footage** 0 - 300

**Date(s)** 7/23/2018 to 7/24/2018 **Time(s)** 06:00 to 06:00

**Lane / Full Closure** FULL CLOSURE OF CHEROKEE FROM HOLLYWOOD TO YUCCA

**Approximate Footage** 0 - 300

**Date(s)** 7/20/2018 to 7/20/2018 **Time(s)** 06:00 to 22:00

**Lane / Full Closure** SIDEWALK CLOSURE OF HOLLYWOOD BLVD, HIGHLAND AVE - SCHRADER BLVD

**Approximate Footage** 0 - 300

**Date(s)** 7/23/2018 to 7/24/2018 **Time(s)** 14:00 to 03:00

NOT A PERMIT

Permit #F00138824-F

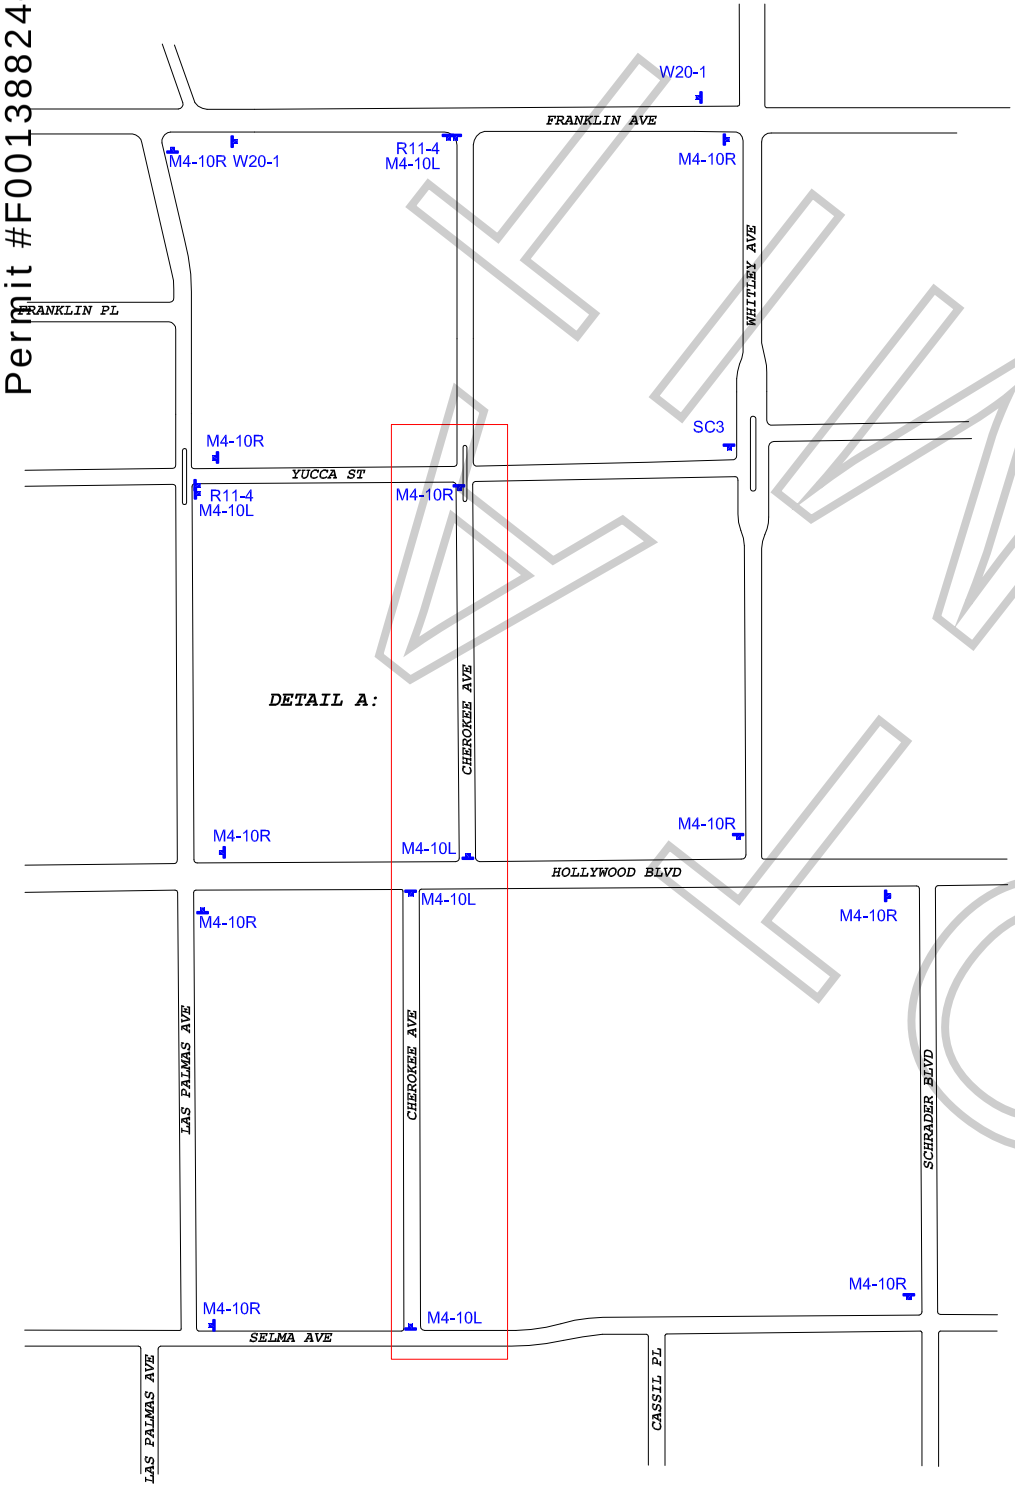


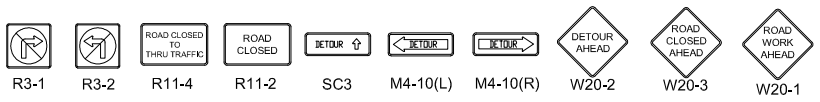


DETAIL A:

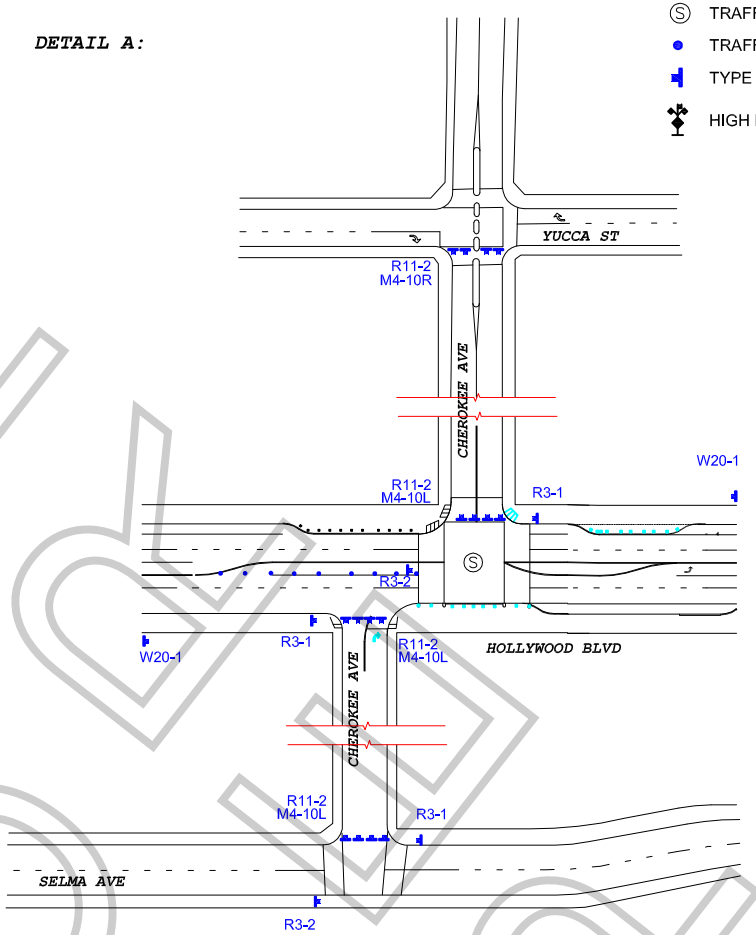


ALL TRAFFIC CONTROL WILL BE INSTALLED TO MEET OR EXCEED THE LATEST CA-MUTCD MINIMUM REQUIREMENTS

## WORK ZONE TRAFFIC CONTROL PLAN GENERAL NOTES

1. DATE/TIME: 7-23-18 FROM 06:00 HOURS TO 7-25-18 06:00 HOURS.
2. ALL SIGNING, STRIPING, AND TRAFFIC CONTROL DEVICES SHALL CONFORM TO THE (CURRENT) STATE OF CALIFORNIA DEPARTMENT OF TRANSPORTATION (CALTRANS) STANDARD PLANS AND STANDARD SPECIFICATIONS, CALIFORNIA MUTCD, AND ANY ADDENDUMS THERETO, AND AS SHOWN ON THESE PLANS, SYMBOLS AND ABBREVIATIONS USED ARE SHOWN ON CALTRANS STANDARD PLANS.
3. THERE WILL BE NO INTERFERENCE WITH TRAFFIC SIGNALS OR CROSSWALKS.
4. CONES WILL BE 28" MINIMUM HEIGHT AND HAVE REFLECTORIZED SLEEVES FOR NIGHT WORK.
5. POLICE WILL DIRECT TRAFFIC IF NECESSARY.

| | |
|---|---|
| TCP FOR: | BOSS FILMS PRODUCTIONS: "MAGNUM OPUS" |
| LOCATION: | CHEROKEE AVE CLOSURE<br>SELMA AVE TO YUCCA ST<br>LOS ANGELES, CALIFORNIA |
| CONTACT: | RICK SCHULER<br>PH# 213-718-0087<br>STEVE MAPEL<br>PH# 818-261-4733 |
| | JCL TRAFFIC SERVICES<br>(213) 622-9775<br>C31-CA Lic # 805357 |
| DATE / REVISIONS | DRAFTER: MARIO MENJIVAR<br>SCALE: N.T.S.<br>FILM LA: TK |

FINAL

F-315-U

**LOS ANGELES FIRE DEPARTMENT**

Permit #F00138824-F

Permit No: 26823

Date Issue 7/6/2018

SPECIAL PERMIT TO USE SPECIAL EFFECTS

State Lic No 2615.07

| | | | | | |
|---|---|---|---|---|---|
| Name: | MARC BANICH | Address: | 612 ALBERTA ST | Phone: | (626) 345-1323 |
| Company: | | City: | ALTADENA | Mobile: | (310) 897-8512 |
| Email: | | State: | CA Zip: 91001 | Fax: | |

2nd Operator: 3310.07 roxanne gross

Production Title: MAGNUM OPUS Production Company: BOSS FILM PROD.

Location: 6667 HOLLYWOOD BL.

**PERMISSION IS HEREBY GRANTED TO SIMULATE:**

ACTORS SMOKING CIGARETTES AND SMOKE EFFECTS.

LATE ADDITION:
36" FLAME BAR.

**USING THE FOLLOWING SPECIAL EFFECTS MATERIAL:**

4- PACKS OF HERBAL CIGARETTES.

LATE ADDITION:
(1) 36" FLAME BAR.

(1) 5 GALLON PROPANE TANK.

**UNDER THE FOLLOWING CONDITIONS:**

UNDER THE DIRECT SUPERVISION OF MARC BANICH, 2615.07 AND SPOT CHECK FOR EFFECTS 138824

**ADDITIONAL TERMS AND CONDITIONS**

992.6 HSC RESPONSIBILITY. The Company representative shall provide to the authority having jurisdiction the name and license number of the special effects operator who shall have the authority, responsibility and be in charge of handling all Special Effects Material. The company representative shall also allocate sufficient time to the Special Effects Pyrotechnic Operator to prepare for the transportation, parking, storing, securing daily, discharging, disposing of, or otherwise handling of fireworks, pyrotechnic devices, or materials in a sane manner. Upon completion of firing, no unauthorized person shall be permitted access to the firing area until the licensed pyrotechnic operator has determined the area to be safe and secure.

NOTICE: The permittee and production company shall be advised that this permit in no way removes or modifies their responsibility to comply with any other applicable laws or ordinances, including those relating to excessive noise.

57.105.8 THE CHIEF SHALL HAVE THE POWER TO REVOKE OR SUSPEND ANY SPECIAL PERMIT UPON VIOLATION OF THE TERMS AND CONDITIONS IN ACCORDANCE WITH PROVISIONS OF SECTION 57.105.5 OF THE LOS ANGELES MUNICIPAL CODE.

SUBJECT TO FIELD INSPECTION NO DEVIATION WITHOUT WRITTEN PERMISSION

TEMPORARY FROM

**7/16/2018** TO **7/24/2018**

Fire Chief
By: OWENS / JUMAANE
Phone: 213 978-3670

NOT A PERMIT

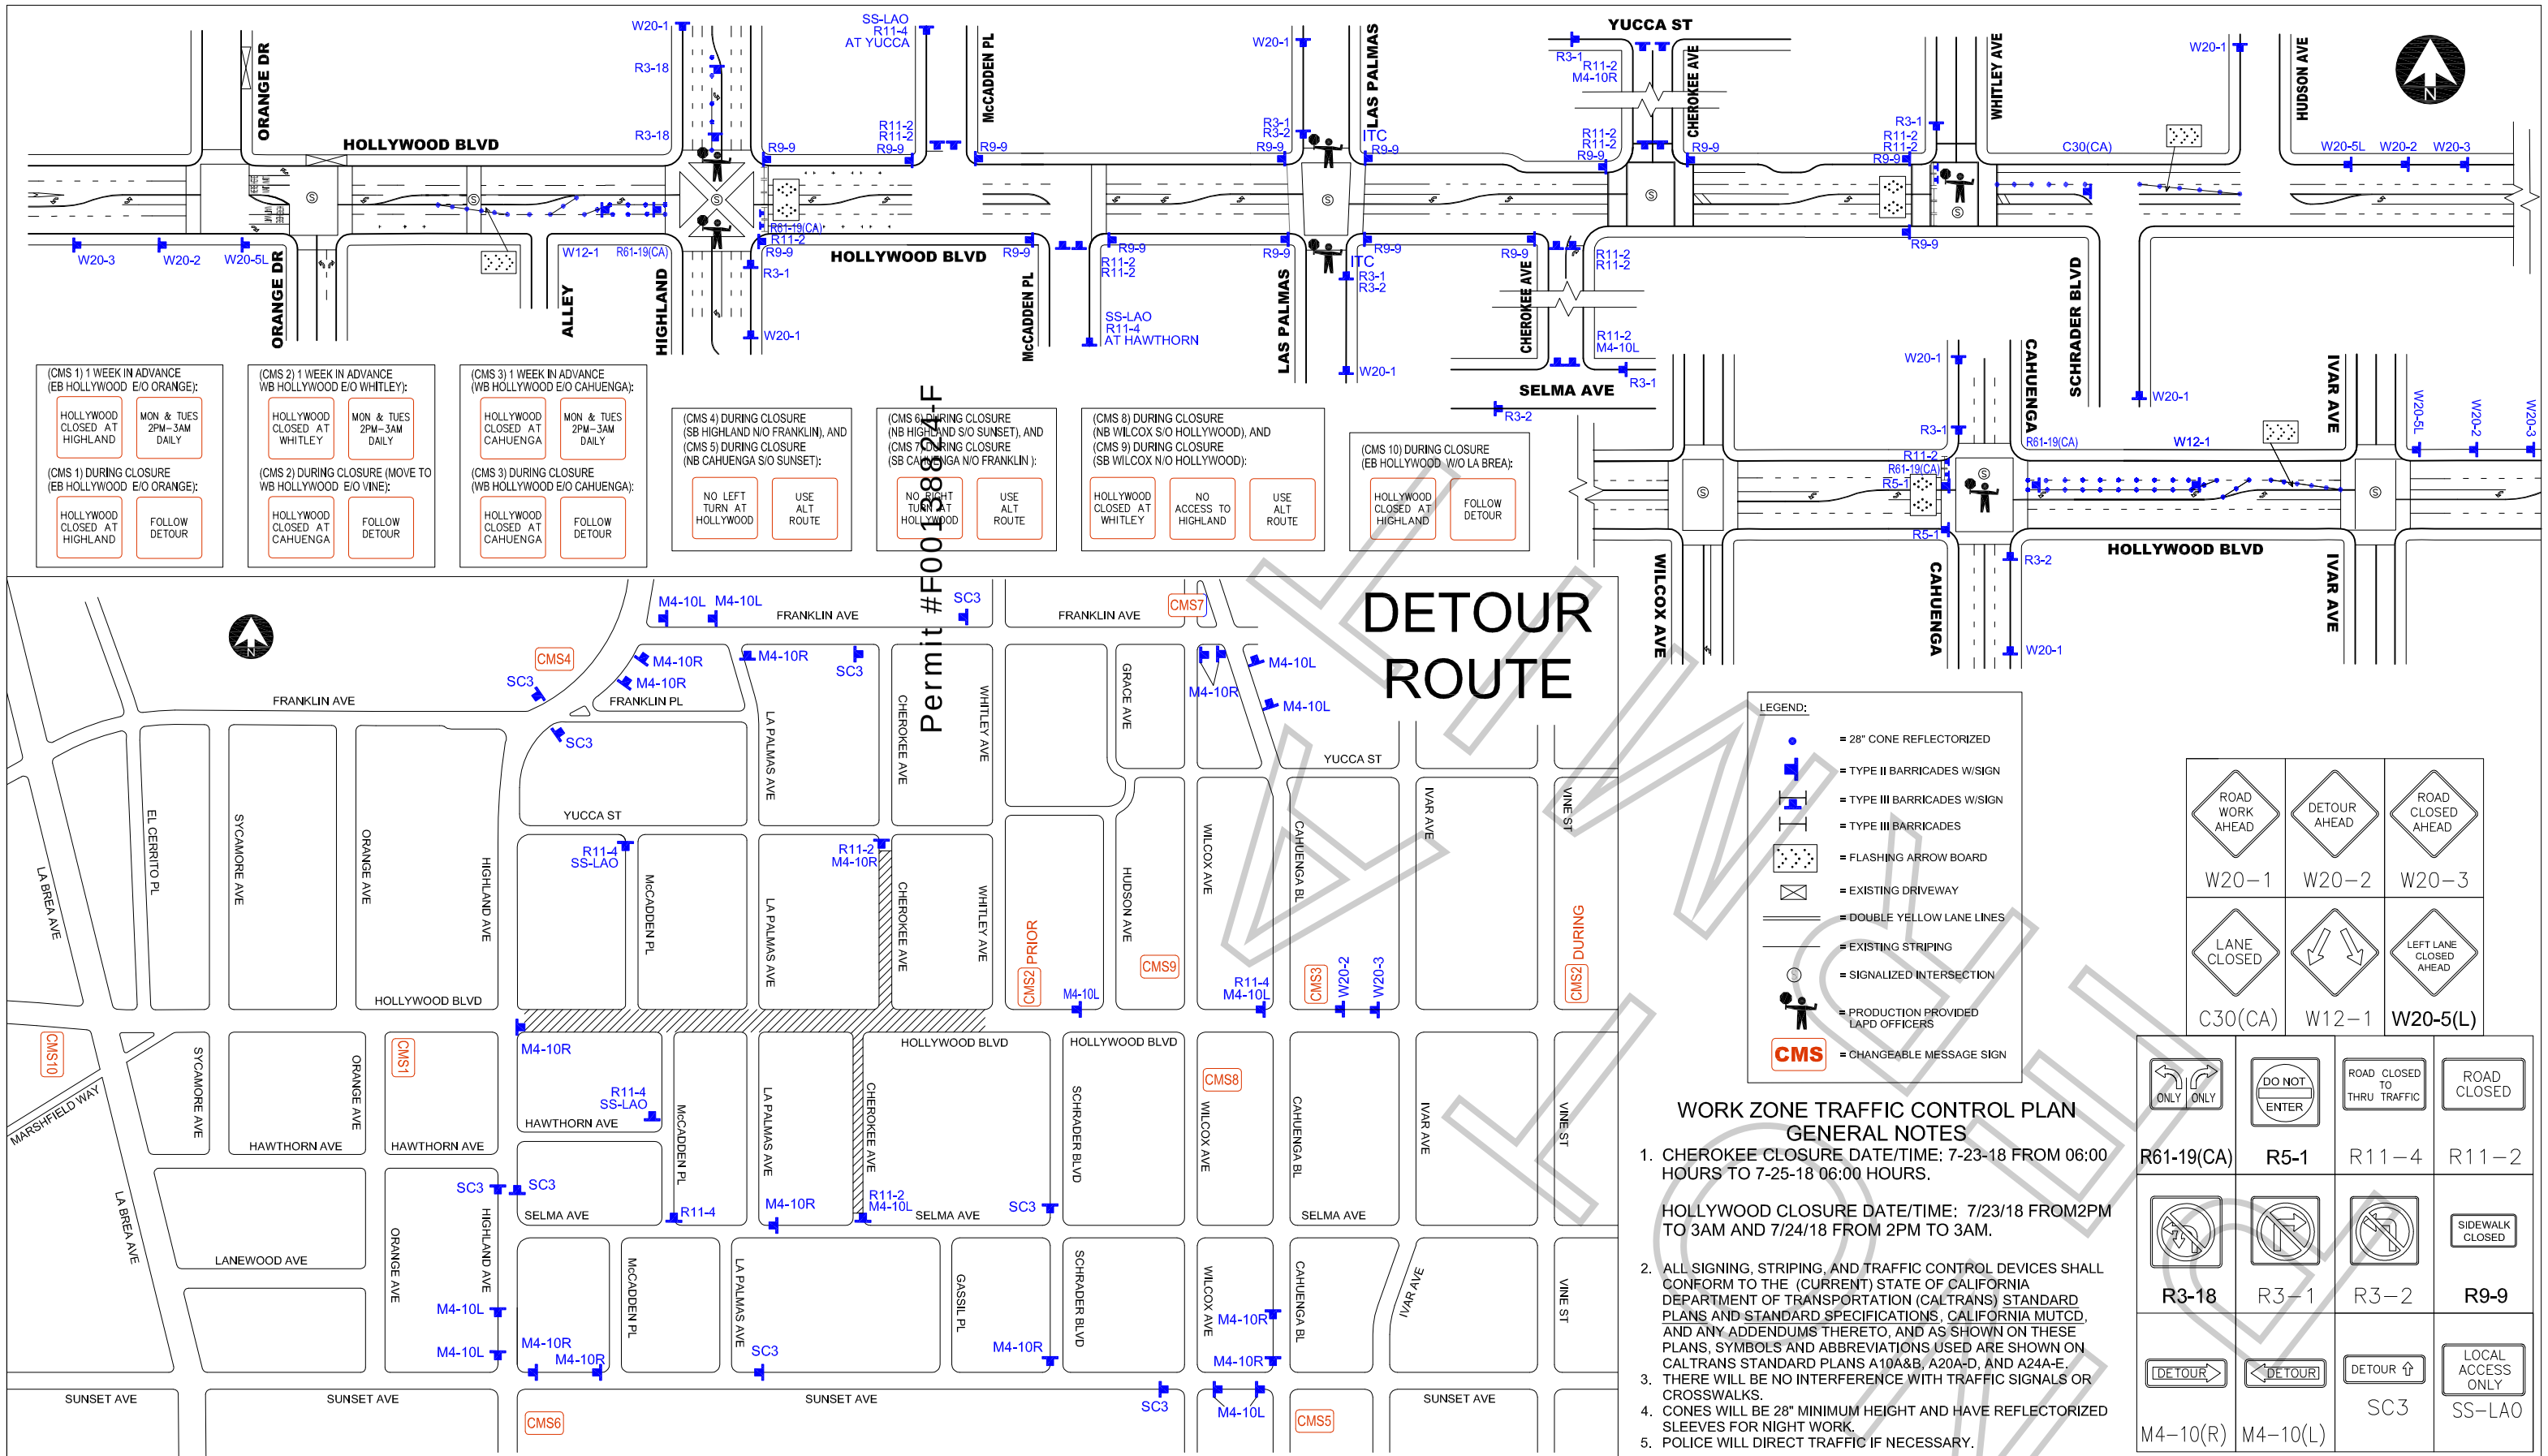


## WORK ZONE TRAFFIC CONTROL PLAN GENERAL NOTES

1. CHEROKEE CLOSURE DATE/TIME: 7-23-18 FROM 06:00 HOURS TO 7-25-18 06:00 HOURS.

   HOLLYWOOD CLOSURE DATE/TIME: 7/23/18 FROM2PM TO 3AM AND 7/24/18 FROM 2PM TO 3AM.

2. ALL SIGNING, STRIPING, AND TRAFFIC CONTROL DEVICES SHALL CONFORM TO THE (CURRENT) STATE OF CALIFORNIA DEPARTMENT OF TRANSPORTATION (CALTRANS) STANDARD PLANS AND STANDARD SPECIFICATIONS, CALIFORNIA MUTCD, AND ANY ADDENDUMS THERETO, AND AS SHOWN ON THESE PLANS. SYMBOLS AND ABBREVIATIONS USED ARE SHOWN ON CALTRANS STANDARD PLANS A10A&B, A20A-D, AND A24A-E.
3. THERE WILL BE NO INTERFERENCE WITH TRAFFIC SIGNALS OR CROSSWALKS.
4. CONES WILL BE 28" MINIMUM HEIGHT AND HAVE REFLECTORIZED SLEEVES FOR NIGHT WORK.
5. POLICE WILL DIRECT TRAFFIC IF NECESSARY.


*JCL TRAFFIC SERVICES.*
*500 S. Greenwood Ave. Montebello CA 90640*
*Ph: (213) 622-9775*
*C31-CA Lic # 805357*
*TRAFFIC PLAN DRAWN BY:*
*MANUEL ARGUMEDO*
*Traffic control plan is drawn per MUTCD 2014 Rev3 & 2016 Work Area Traffic Control Handbook*


**TRAFFIC CONTROL FOR:**

ONCE UPON A TIME IN HOLLYWOOD

**PROJECT LOCATION:**

FULL CLOSURE HOLLYWOOD BLVD FROM HIGHLAND TO SCHRADER
CITY OF LOS ANGELES, CA

**CONTRACTOR/LOCATION CONTACT:**

BOSS FILM PRODUCTIONS
RICK SCHULER
(213) 718-0087

| Project | Sheet |
|---|---|
| Date 7/20/18 | 1 OF 1 |
| Scale: N.T.S. | |